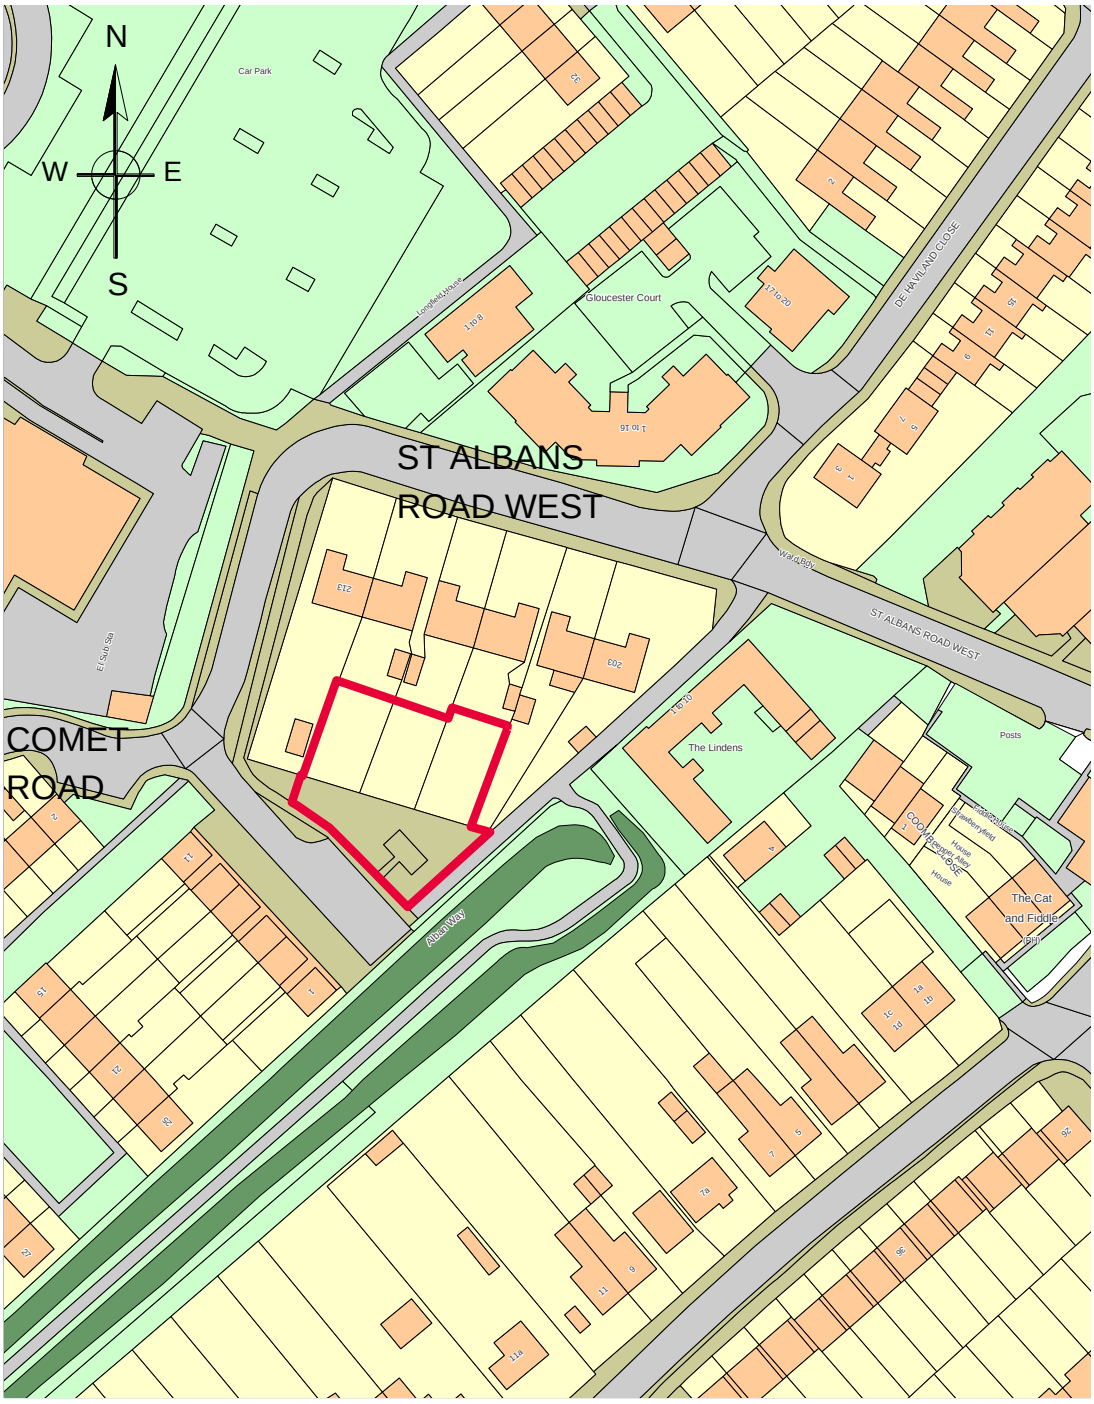

Council Offices, The Campus, Welwyn Garden City, Herts. AL8 6AE	Title: 205 - 211 St Albans Road West, Hatfield		Scale: DNS
			Date: 2016
	Project: DMC Meeting	Drawing Number: 6/2016/0252/FULL	Drawn: Andrew Windscheffel

© Crown Copyright. All rights reserved Welwyn Hatfield Borough Council LA100019547 2016